WINDOWS		DOORS		PLUMBING		ELECTRICAL		FLOOR COVER		FURNITURE		OTHER	
B - 900 x 900 FIXED PANE - OBSCURE GLASS	3	DOOR - EXT SINGLE CDK	1	WC - PORCELAIN	2	SURFACE MOUNTED DB - EXTERNAL	YES	VINYL SHEETING	28m2	SLATTED BENCH - 1000mm	2	JACKS (SCREW-IN)	6
F - 600 x 600 FIXED PANE - OBSCURE GLASS	1			WHB - PORCELAIN	3	EARTH LEAKAGE	YES					CONCRETE PADS	6
				URINAL - STAINLESS STEEL	3	220 V	YES					STEPS - 2 TIER WITH HAND RAILING	1
				SHOWER	3	INTERNAL LIGHT - JD90	8					GX6 EXTRACTOR FAN	1
				GEYSER - 250L VERTICAL	2	LIGHT SWITCH - WATERPROOF	1						
				FLOOR DRAIN - 50mm	1	ISOLATOR - GEYSER	2						

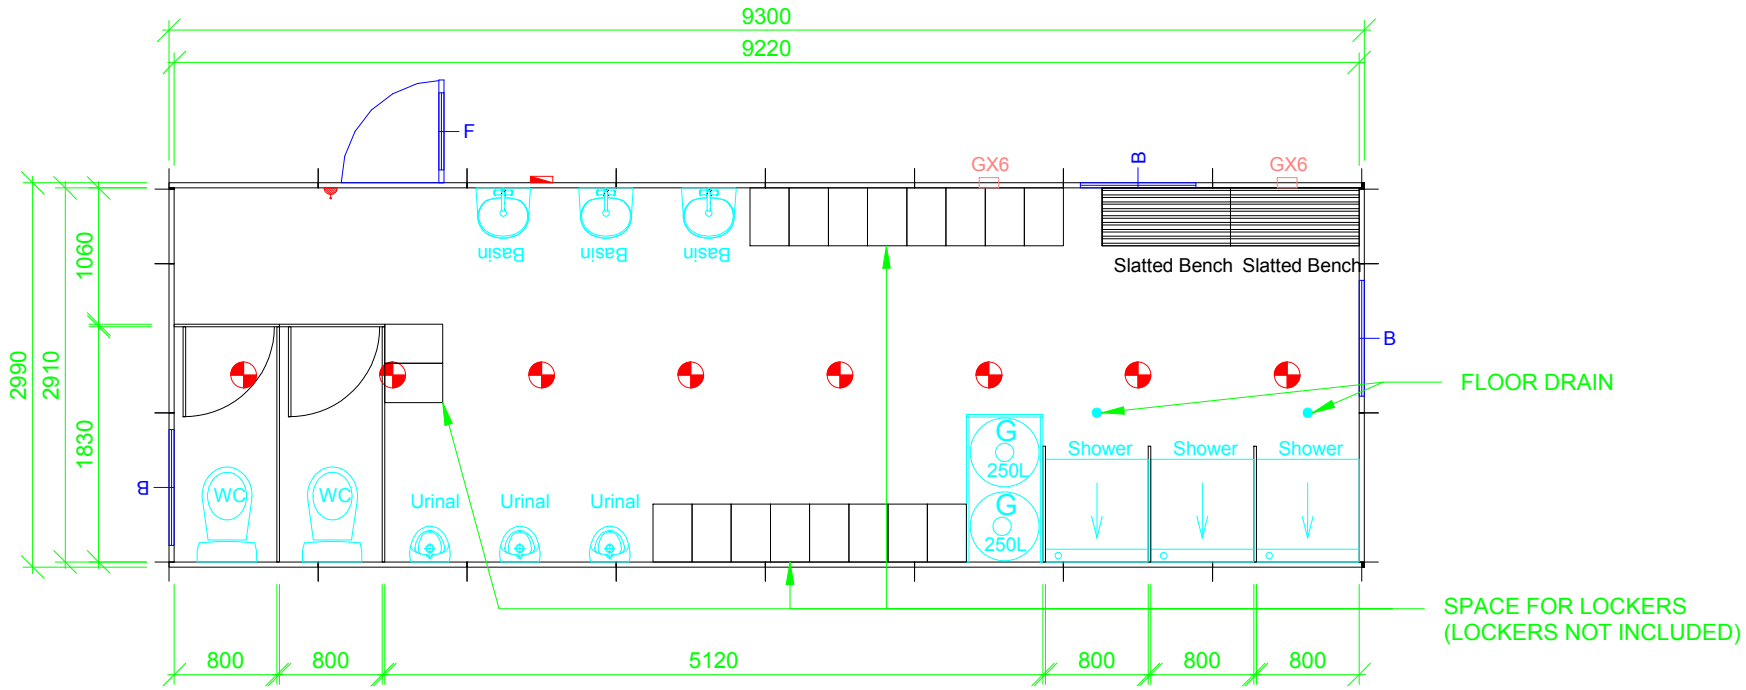

KWIKSPACE
Modular Buildings (Pty) Ltd
Head office - Tel: +27 11 617 8000
or +27 87 806 9000
www.kwikspace.co.za
PARKHOMES

Rev.	Date	Description
01	14/10/10	New title block

APPROVED BY CLIENT

Client: ---

Drawn	JP		Scale	1:50
Checked	CS		Sheet Size	A 4
Date	14/10/2010		Revision	01
Dwg description	CHANGE HOUSE - 40 MAN			
Drawing number	CH2.99-9.3-40			

Document number: KS-SPD-000