WINDOWS		DOORS		PLUMBING		ELECTRICAL		FLOOR COVER		FURNITURE		OTHER	
A - 900 x 900 TOP HUNG INCL. B/BARS - CLEAR GLASS	4	DOOR - EXT SINGLE CDK	4			SURFACE MOUNTED DB	YES	VINYL SHEETING	35m2			JACKS (SCREW-IN)	8
D - 600 x 600 FIXED PANE - CLEAR GLASS	4					EARTH LEAKAGE	YES					CONCRETE PADS	8
						220 V	YES					STEPS - 2 TIER WITH HAND RAILING	4
						FLUOR LIGHT 1200mm DOUBLE	4						
						LIGHT SWITCH 1 LEVER	4						
						PLUG 16A SINGLE	4						

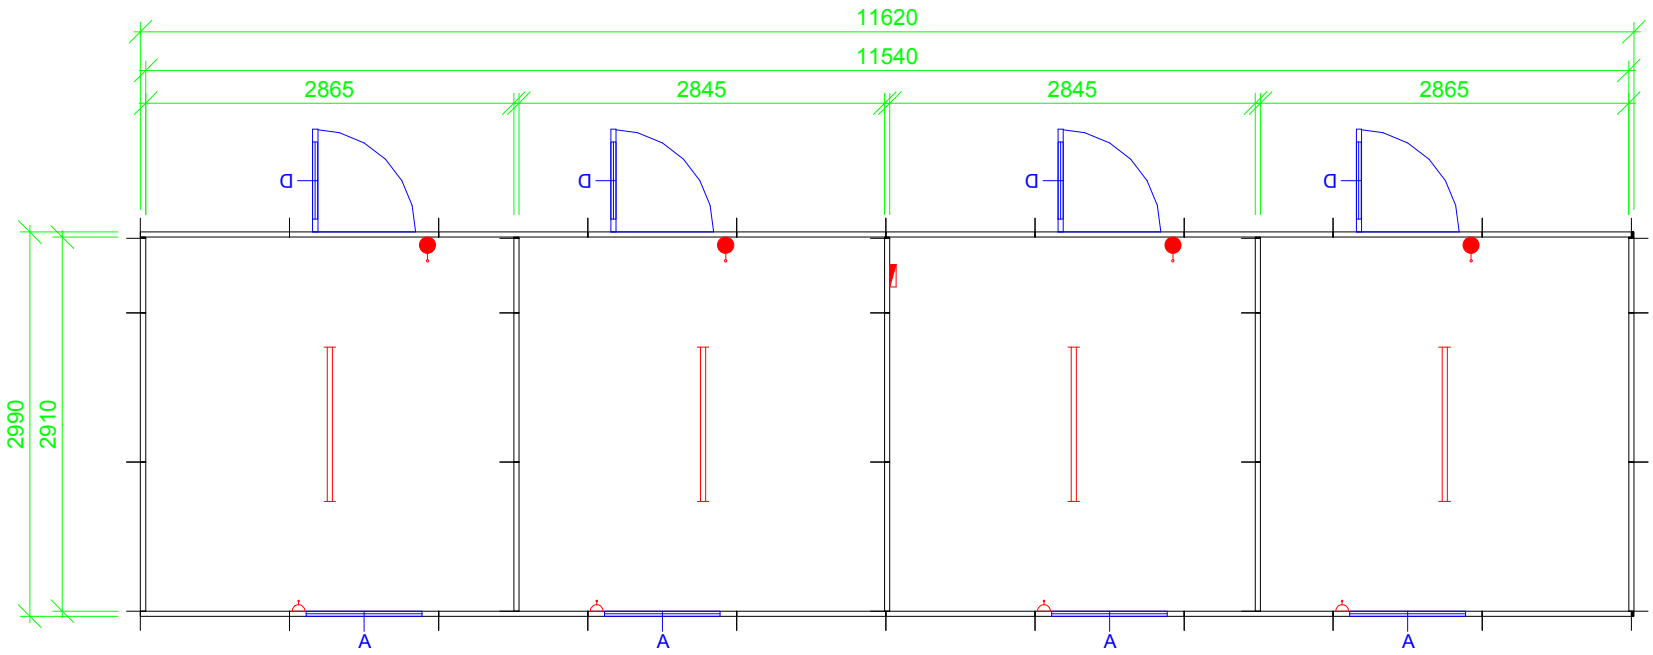

KWIKSPACE
Modular Buildings (Pty) Ltd
Head office - Tel: +27 11 617 8000
or +27 87 806 9000
www.kwikspace.co.za

PARKHOMES

Rev.	Date	Description
01	14/10/10	New title block

APPROVED BY CLIENT

Client: ---				
Drawn	JP		Scale	1:50
Checked	CS		Sheet Size	A 4
Date	14/10/2010		Revision	01
Dwg description	FOUR OFFICE			
Drawing number	OF2.99-11.62-04			

Document number: KS-SPD-000