WINDOWS		DOORS		PLUMBING		ELECTRICAL		FLOOR COVER		FURNITURE		OTHER	
A - 900 x 900 TOP HUNG INCL. B/ BARS - CLEAR GLASS	5	DOOR - EXT SINGLE CDK	2	WC - PORCELAIN	1	SURFACE MOUNTED DB	YES	VINYL SHEETING	35m2			JACKS (SCREW-IN)	10
D - 600 x 600 FIXED PANE - CLEAR GLASS	1			WHB - PORCELAIN	1	EARTH LEAKAGE	YES					CONCRETE PADS	10
E - 600 x 600 TOP HUNG INCL. B/ BARS - OBSCURE GLASS	1					220 V	YES						
						FLUOR LIGHT 1200mm DOUBLE	4						
						INTERNAL LIGHT -JD90	1						
						LIGHT SWITCH 1 LEVER	2						
						PLUG 16A SINGLE	3						

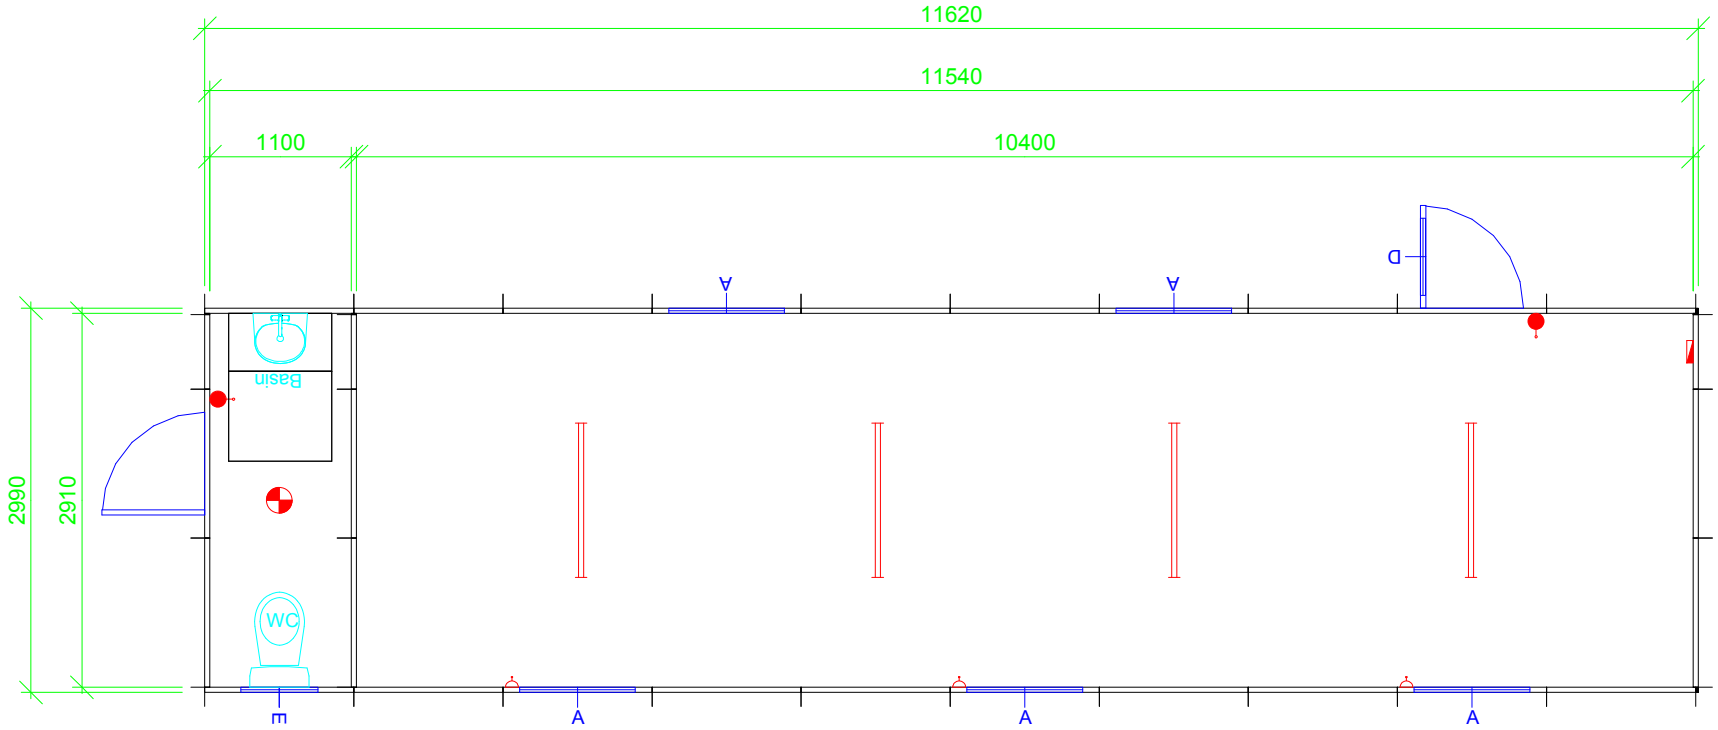

KWIKSPACE
Modular Buildings (Pty) Ltd
Head office - Tel: +27 11 617 8000
or +27 87 806 9000
www.kwikspace.co.za
PARKHOMES

Rev.	Date	Description
01	14/10/10	New title block

APPROVED BY CLIENT

Client: ---

Drawn	JP		Scale	1:50
Checked	CS		Sheet Size	A 4
Date	14/10/2010		Revision	01
Dwg description	OPEN PLAN OFFICE & TOILET			
Drawing number	OF2.99-11.62T			

Document number: KS-SPD-000